1 A0.1 PROPOSED SITE PLAN
SCALE: 1/32" = 1'-0"

N
TRUE NORTH

HOLSCHER ARCHITECTURE

1550 Tiburon Boulevard
Belvedere, California 94920
www. harch. com
phone 415. 435. 5219
fax 415. 435. 0312

Trestle Trail

Blackie's Pasture
Tiburon, CA. 94920
APN:

Proposed Site Plan

Scale 1/32" = 1'-0"

LICENSED ARCHITECT
DAVID JOHN HOLSCHER
No. 019465
Exp. 9/11
STATE OF CALIFORNIA

no.	revisions	date
	PROGRESS	03/10/2016
1		

date issued: 03/10/2016

drawn by: NL checked by: DH

job#: X-2016

drawing number

A0.1

of sheets

Copyright © 2016 Holscher Architecture

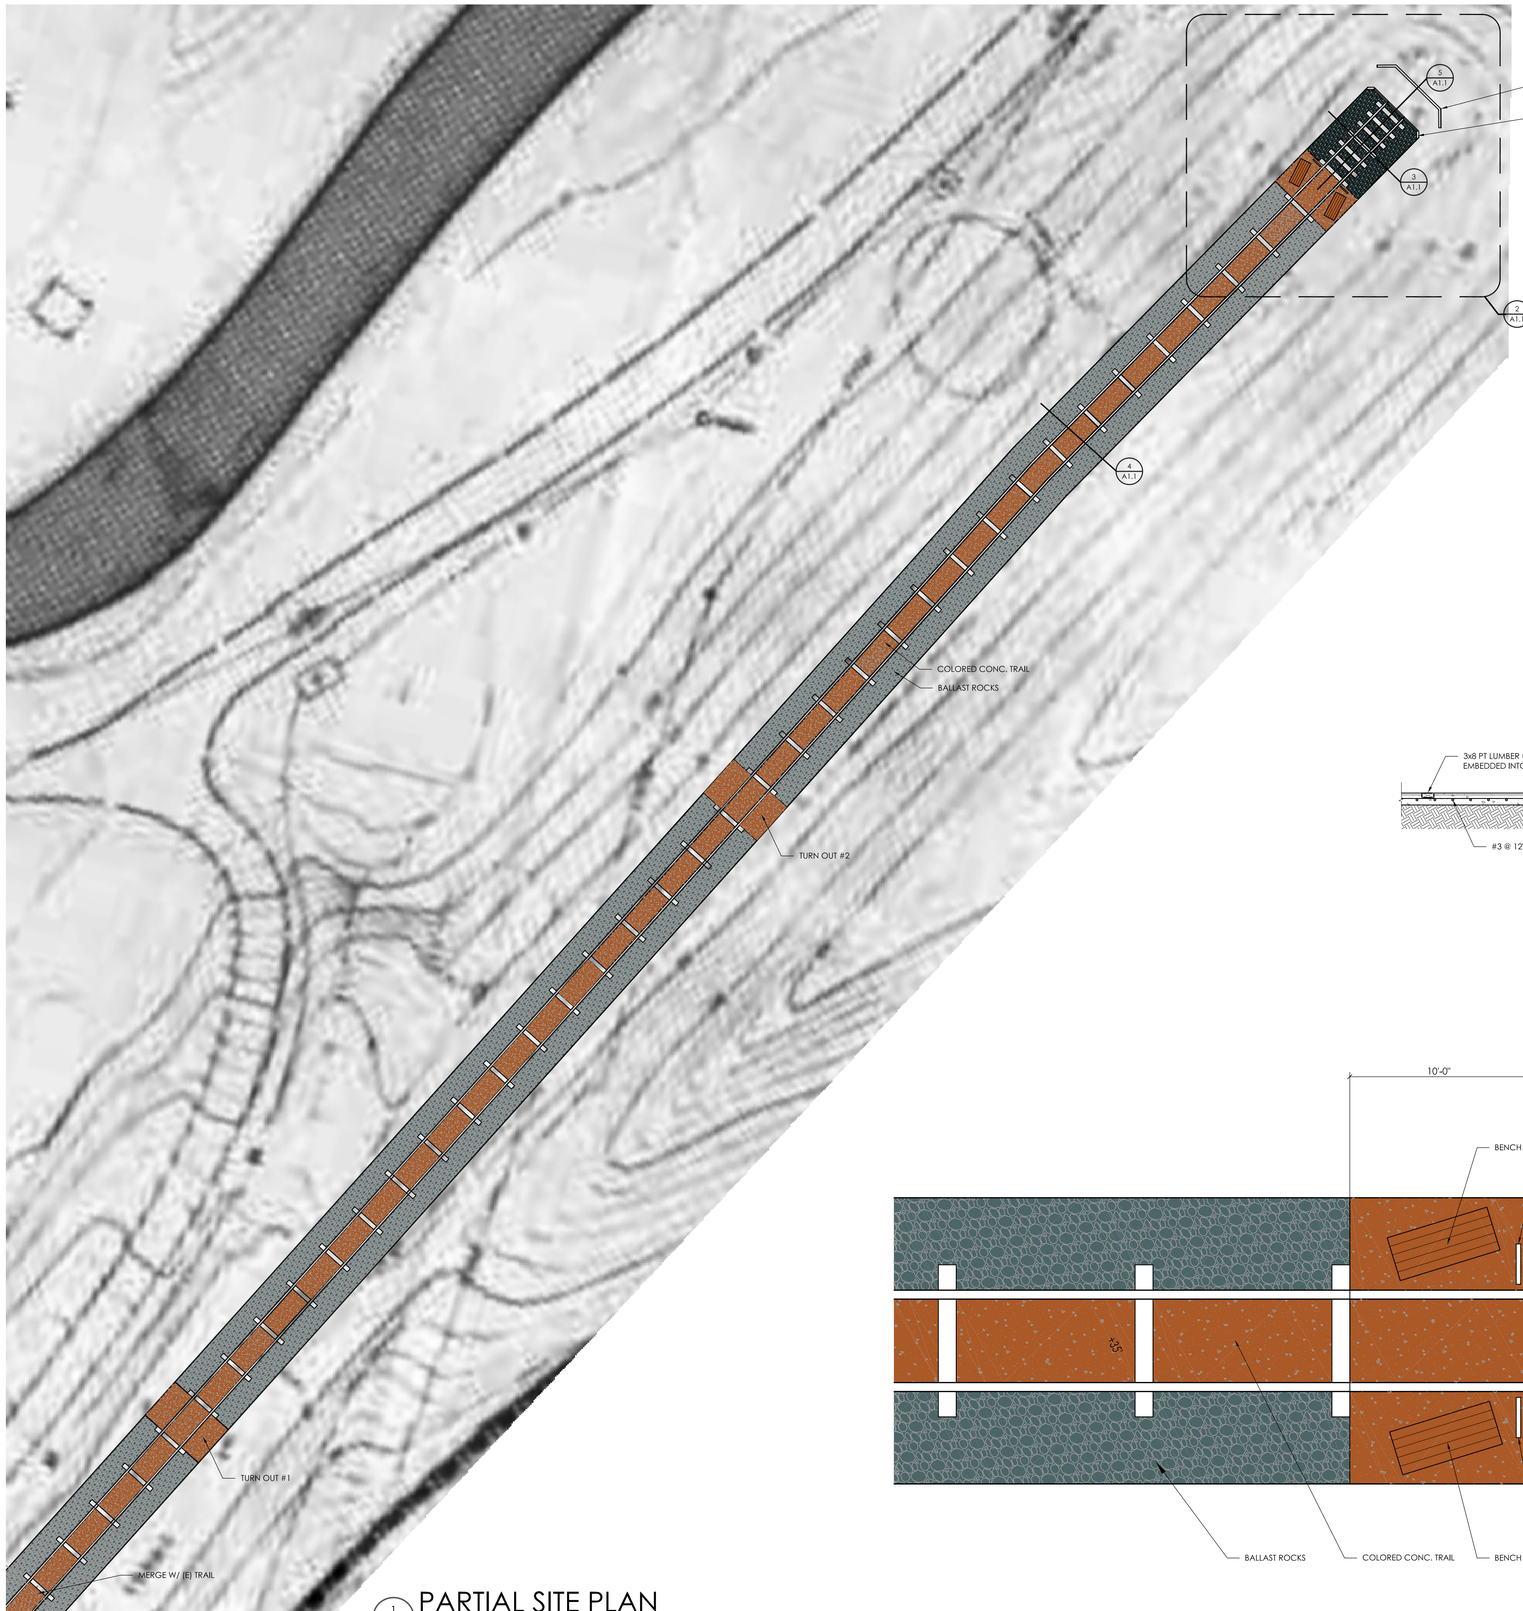

1 A1.1 PARTIAL SITE PLAN
SCALE: 1/16" = 1'-0"

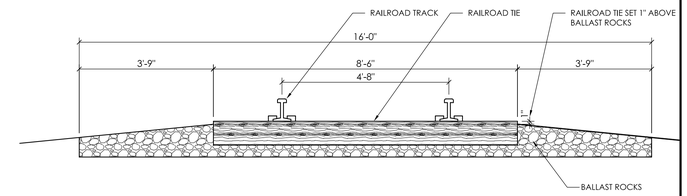

3 A1.1 TRAIL SECTION
SCALE: 1/2" = 1'-0"

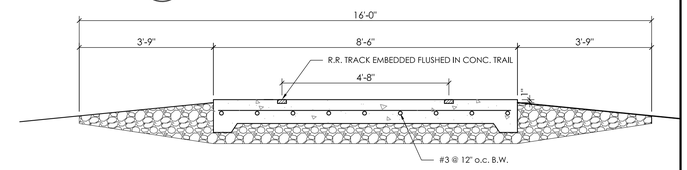

4 A1.1 TRAIL SECTION
SCALE: 1/2" = 1'-0"

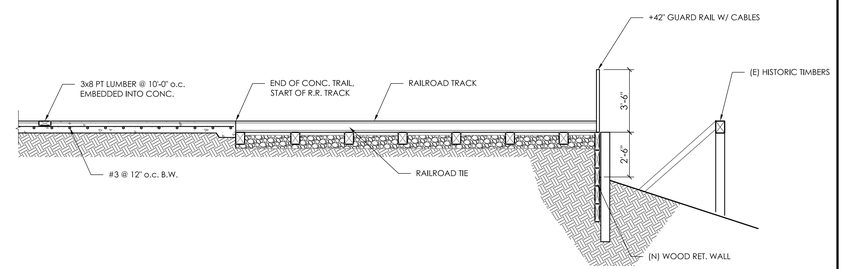

5 A1.1 TRAIL SECTION
SCALE: 1/4" = 1'-0"

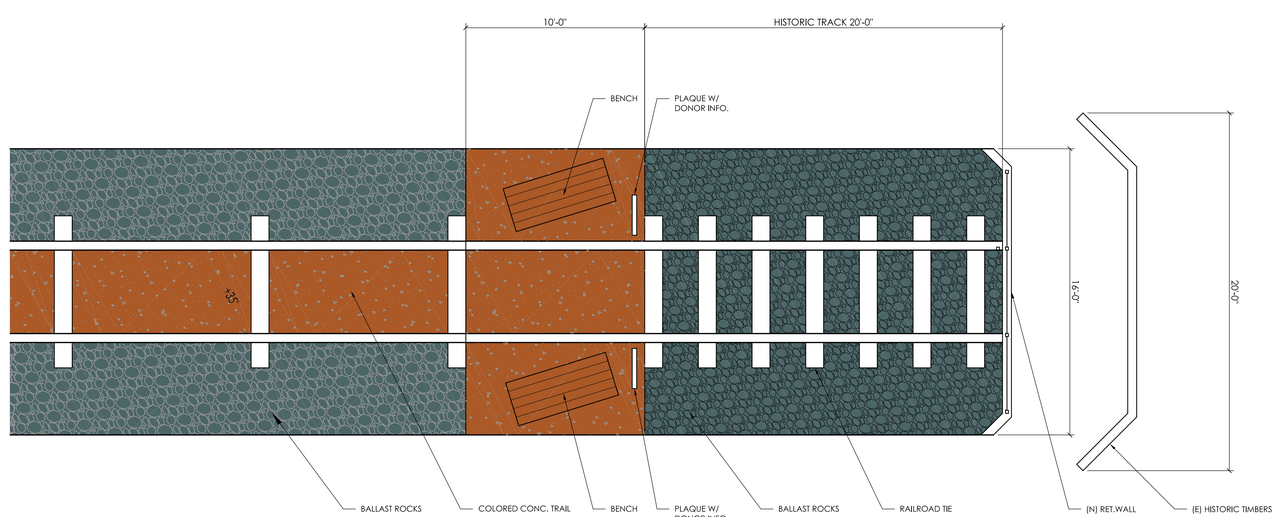

2 A1.1 PROPOSED PLAN
SCALE: 1/4" = 1'-0"

HOLSCHER ARCHITECTURE

1550 Tiburon Boulevard
Belvedere, California 94920
www. harch. com
phone 415. 435. 5219
fax 415. 435. 0312

Trestle Trail

Blackie's Pasture
Tiburon, CA. 94920
APN:

Proposed Plan

Scale 1/4" = 1'-0"

LICENSED ARCHITECT DAVID JOHN HOLSCHER No. 019465 Exp. 9/17 STATE OF CALIFORNIA

no.	revisions	date
	PROGRESS	03/10/2016
1		

date issued: 03/10/2016

drawn by: NL checked by: DH

job#: X-2016

drawing number

A1.1

of sheets

Copyright © 2016 Holscher Architecture